


LEGEND

- WORK ZONE
- ARROW BOARD TYPE C (SINGLE ARROW)
- FLEXIBLE DRUMS

TRAFFIC CONTROL

1. ALL ADVANCE WARNING SIGNS, BARRIERS, TEMPORARY STRIPING AND ANY OTHER NECESSARY TRAFFIC CONTROL ITEMS MUST BE IN PLACE PRIOR TO CONSTRUCTION AND ACTIVITIES TAKING PLACE.
2. TRAFFIC CONTROL MEASURES MUST COMPLY WITH MUTCD AND NDOT STANDARDS.
3. CONTRACTOR MUST COORDINATE TRAFFIC CONTROL WITH THE NASHVILLE DEPARTMENT OF TRANSPORTATION (NDOT) AND COMPLY WITH ANY WORK HOUR RESTRICTIONS FOR LANE CLOSURES REQUESTED BY NDOT.
4. FOR WORK PERFORMED IN THE RIGHT-OF-WAY NDOT MAY REQUIRE OFF-DUTY SWORN PEACE OFFICERS FOR TRAFFIC CONTROL AT THE CONTRACTORS EXPENSE. REFER TO NDOT'S "UNIFORM REQUIREMENTS FOR TRAFFIC OR POLICE OFFICERS WORKING AT PERMITTED RIGHT-OF-WAY SITES."
5. TRAFFIC CONTROL SHALL BE PROVIDED FOR PEDESTRIAN TRAFFIC AS NEEDED TO KEEP THE PUBLIC ADJACENT TO THE WORK ZONE SAFE.
6. THIS TRAFFIC CONTROL PLAN IS EXCLUSIVELY FOR THE TEMPORARY LANE CLOSURES ALONG KOREAN VETERANS BLVD.
7. WORKING HOURS ARE NOT RESTRICTED, BUT ARE EXPECTED TO BE FROM DAWN TO DUSK.
8. ALL OPEN TRAVEL LANES SHOULD BE 11 FEET WIDE.
9. TRAFFIC BARRELS REQUIRE TYPE C STEADY BURN LIGHTS.

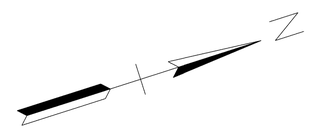

75' 37.5' 0' 75' 150'

SCALE: 1 INCH = 50 FEET

811 Know what's **below** **Call** before you dig. 811 www.call811.com

BARGE DESIGN SOLUTIONS
615 3rd Avenue South / Suite 700 / Nashville, Tennessee 37210
PHONE (615) 254-1500 / FAX (615) 255-4572

DANIEL WALTON REGISTERED ENGINEER AGRICULTURE COMMERCE No. 115166 STATE OF TENNESSEE
3-31-2025

KOREAN VETERANS BLVD WESTBOUND LANE CLOSURE PLAN

KOREAN VETERANS BOULEVARD LIGHTING REPLACEMENT


DOWNTOWN NASHVILLE, DAVIDSON COUNTY, TENNESSEE

REVISION INFORMATION				
DESCRIPTION	DATE	CHK.	DR.	REV.

2

FILE NO. 37821-31

© Copyright 2023, Barge Design Solutions, Inc. ALL RIGHTS RESERVED

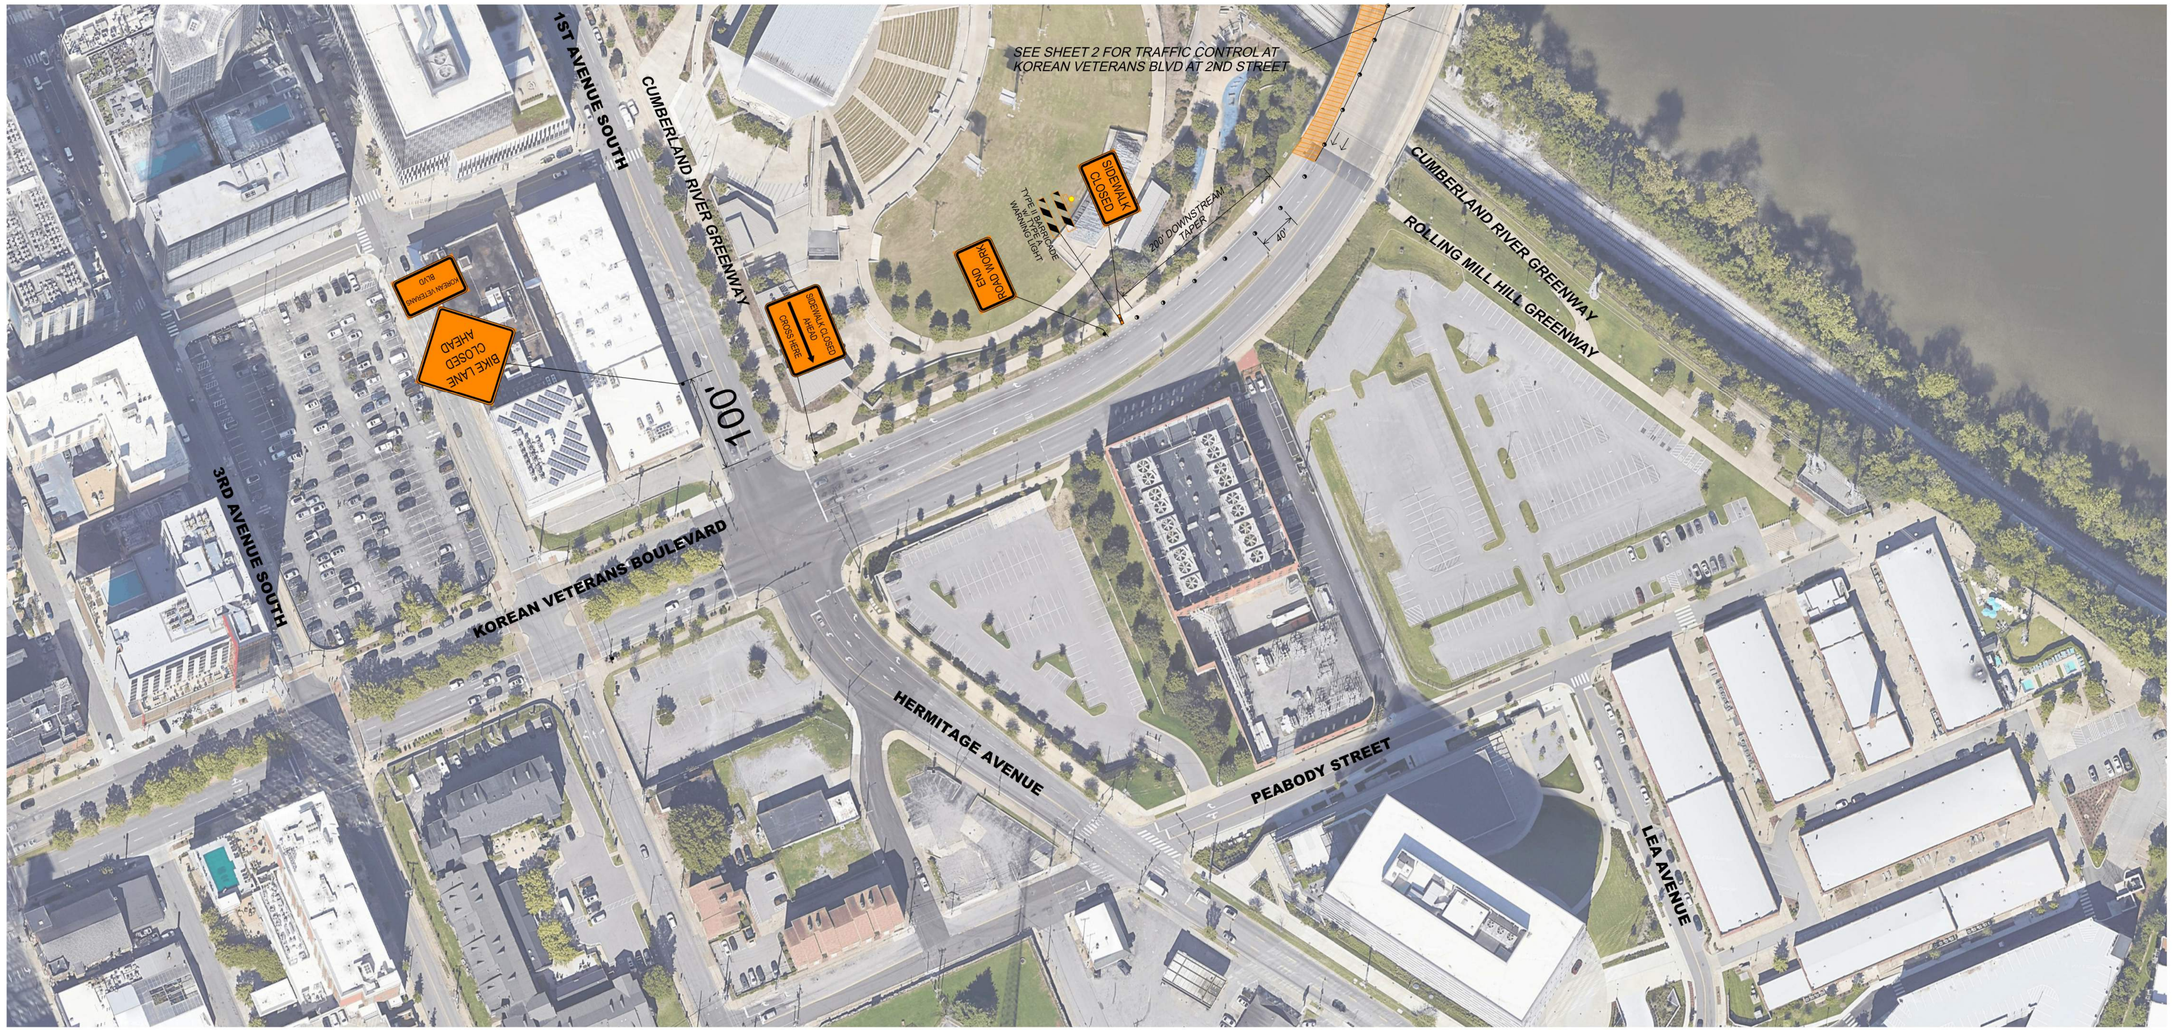

LEGEND

- WORK ZONE
- ARROW BOARD TYPE C (SINGLE ARROW)
- PORTABLE WATER WALL JERSEY BARRIER

TRAFFIC CONTROL

1. ALL ADVANCE WARNING SIGNS, BARRIERS, TEMPORARY STRIPING AND ANY OTHER NECESSARY TRAFFIC CONTROL ITEMS MUST BE IN PLACE PRIOR TO CONSTRUCTION AND ACTIVITIES TAKING PLACE.
2. TRAFFIC CONTROL MEASURES MUST COMPLY WITH MUTCD AND NDOT STANDARDS.
3. CONTRACTOR MUST COORDINATE TRAFFIC CONTROL WITH THE NASHVILLE DEPARTMENT OF TRANSPORTATION (NDOT) AND COMPLY WITH ANY WORK HOUR RESTRICTIONS FOR LANE CLOSURES REQUESTED BY NDOT.
4. FOR WORK PERFORMED IN THE RIGHT-OF-WAY NDOT MAY REQUIRE OFF-DUTY SWORN PEACE OFFICERS FOR TRAFFIC CONTROL AT THE CONTRACTORS EXPENSE. REFER TO NDOT'S "UNIFORM REQUIREMENTS FOR TRAFFIC OR POLICE OFFICERS WORKING AT PERMITTED RIGHT-OF-WAY SITES."
5. TRAFFIC CONTROL SHALL BE PROVIDED FOR PEDESTRIAN TRAFFIC AS NEEDED TO KEEP THE PUBLIC ADJACENT TO THE WORK ZONE SAFE.
6. THIS TRAFFIC CONTROL PLAN IS EXCLUSIVELY FOR THE TEMPORARY LANE CLOSURES ALONG KOREAN VETERANS BLVD.
7. WORKING HOURS ARE NOT RESTRICTED, BUT ARE EXPECTED TO BE FROM DAWN TO DUSK.
8. TRAFFIC BARRELS REQUIRE TYPE C STEADY BURN LIGHTS.

N

75' 37.5' 0' 75' 150'

SCALE: 1 INCH = 50 FEET

Know what's **below**
Call before you dig.
811
www.call811.com

BARGE DESIGN SOLUTIONS
615 3rd Avenue South / Suite 700 / Nashville, Tennessee 37210
PHONE (615) 254-5580 / FAX (615) 255-4572

DANIEL WALTON
REGISTERED ENGINEER
AGRICULTURE
COMMERCE
No. 115108
STATE OF TENNESSEE
3-31-2025

KOREAN VETERANS BLVD LANE WESTBOUND CLOSURE PLAN

KOREAN VETERANS BOULEVARD LIGHTING REPLACEMENT

DOWNTOWN NASHVILLE, DAVIDSON COUNTY, TENNESSEE

REV.	DR.	CHK.	DATE	REVISION INFORMATION DESCRIPTION

1

FILE NO. 37821-31

© Copyright 2023, Barge Design Solutions, Inc. ALL RIGHTS RESERVED