



This document, together with the concepts and designs presented herein, is intended only for the specific purposes and client for which it was prepared. Reuse of and improper reliance on this document without written authorization and adaptation by Kimley-Horn and Associates, Inc. shall be without liability to Kimley-Horn and Associates, Inc.

ESTIMATED QUANTITIES	
SPEED CUSHIONS	
6' X 10.5' SPEED CUSHION WITH ONE ARROW	25
SIGNING	
W17-1 (VAR.) "SPEED CUSHION" SIGN (30" X 30")	12
W17-1 (VAR.) "SPEED CUSHIONS AHEAD" SIGN (30" X 30")	4
W13-1P "20 M.P.H" SIGN (18" X 18")	16
RADAR FEEDBACK SIGN	3
PAVEMENT MARKINGS AND DELINEATORS	
4" WHITE FLEXIBLE DELINEATOR	21
4" DOUBLE SOLID WHITE LINE (LF)	140
4" SINGLE SOLID WHITE LINE (LF)	4290
6" SOLID WHITE LINE (LF)	80
24" WHITE STOP LINE (LF)	10
NOTE: ALL LOCATIONS ARE REFERENCED FROM CENTERLINE OF DRIVEWAYS OR OTHER LANDMARKS TO THE CENTER OF SPEED CUSHIONS OR SIGNS.	

LEGEND	
	LIMITS OF TRAFFIC CALMING PROJECT
	SPEED CUSHIONS
	RADAR FEEDBACK SIGN
	BULB-OUTS

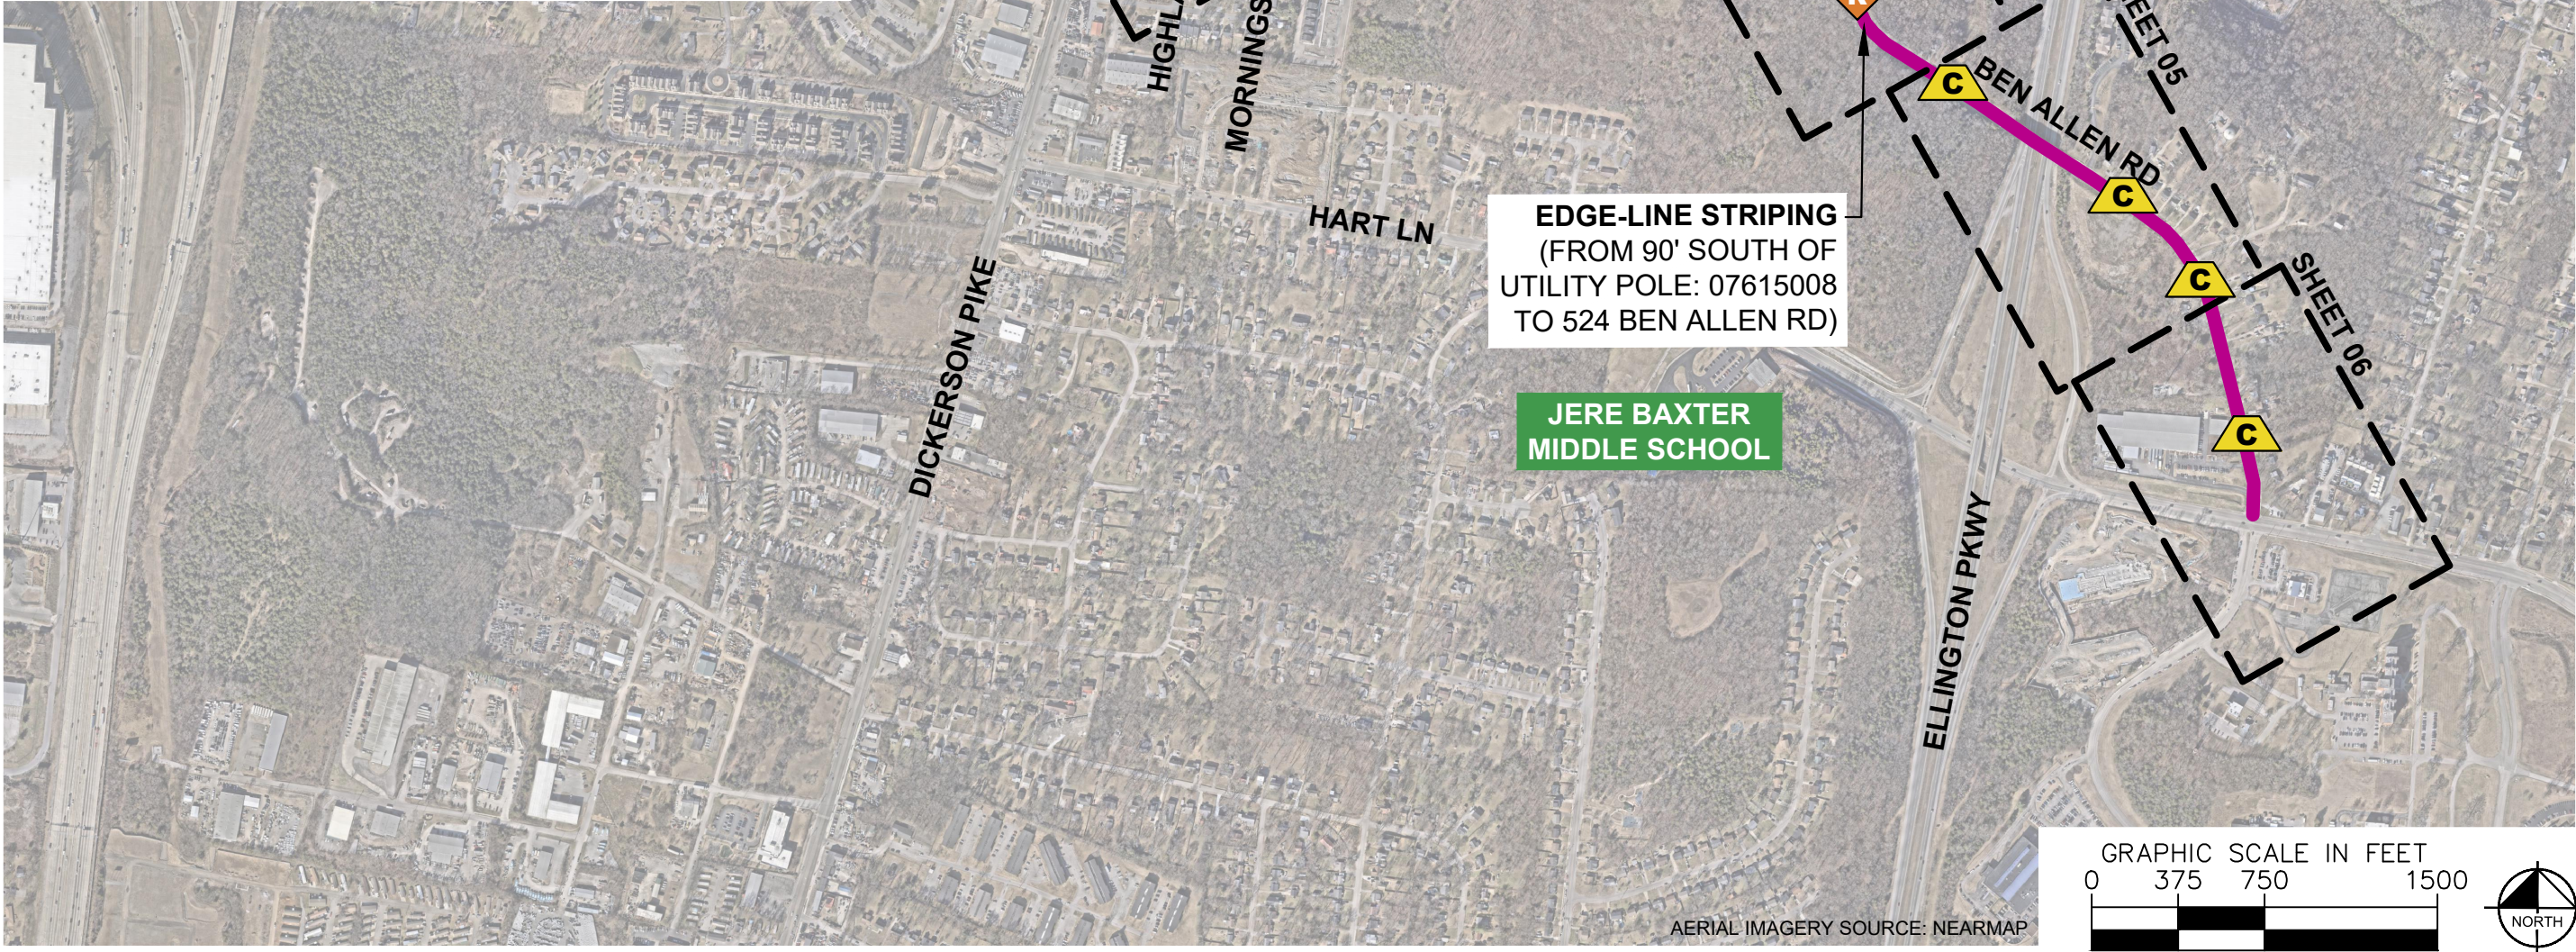



BEN ALLEN ROAD
TRAFFIC CALMING
NASHVILLE, TN

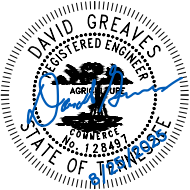

DESIGNED BY:	DJG
DRAWN BY:	KMZ
CHECKED BY:	NDOT
DATE:	8/25/2025
KIMLEY-HORN PROJECT NO. 118900066	


KEY

SHEET NUMBER
01

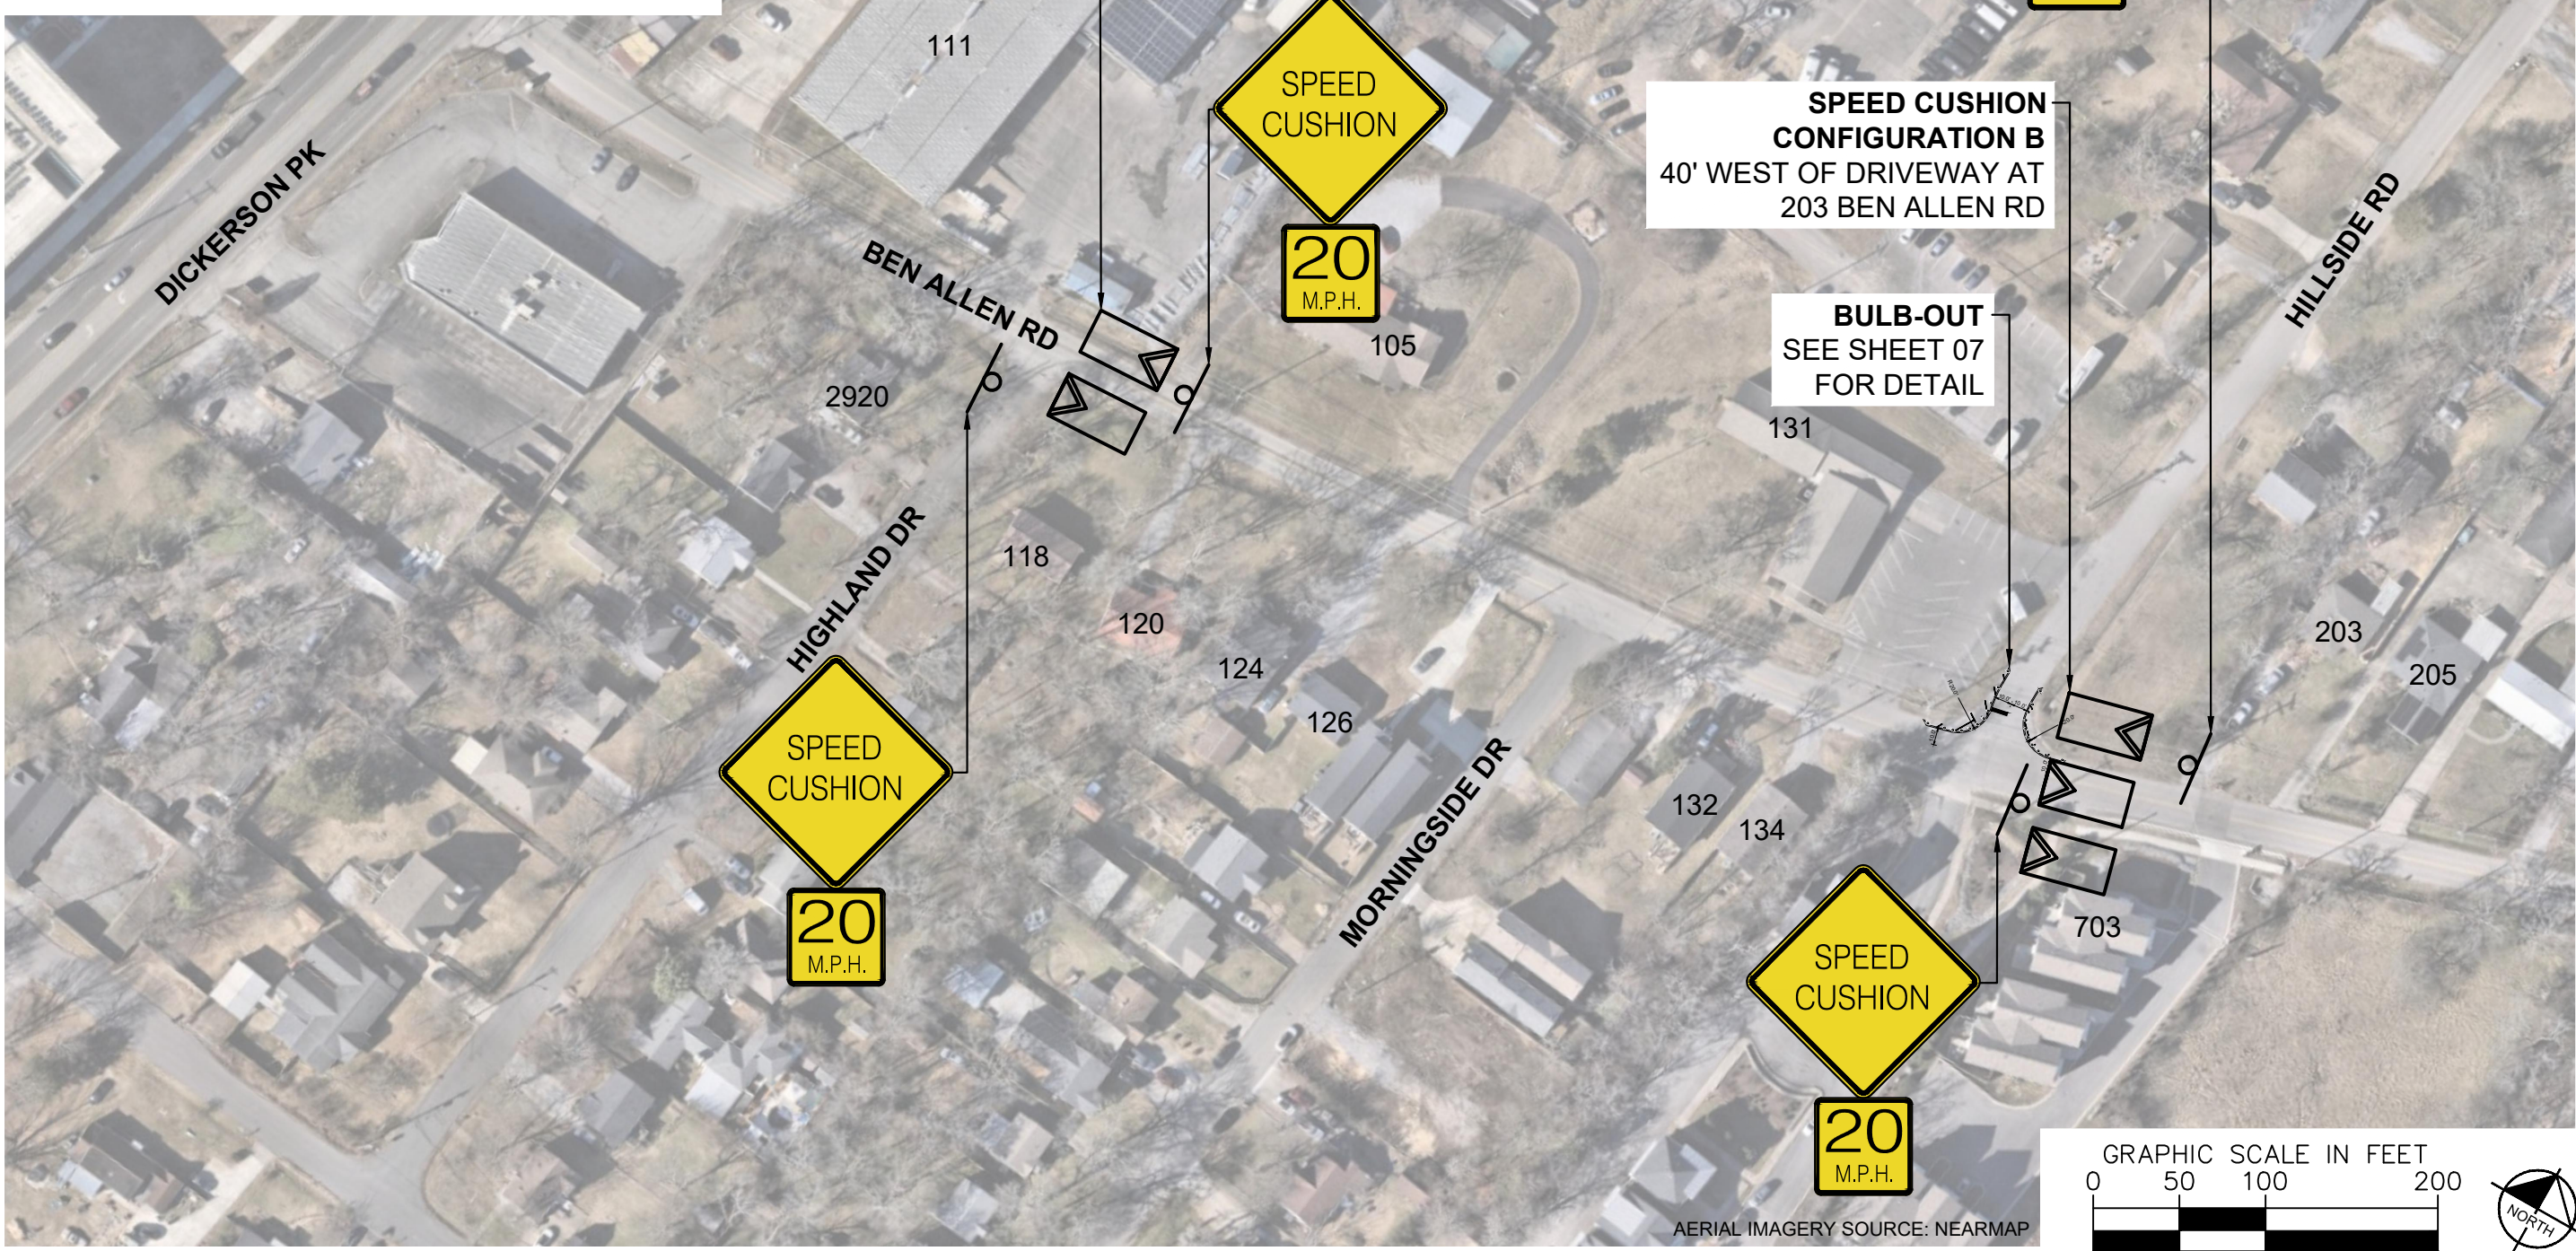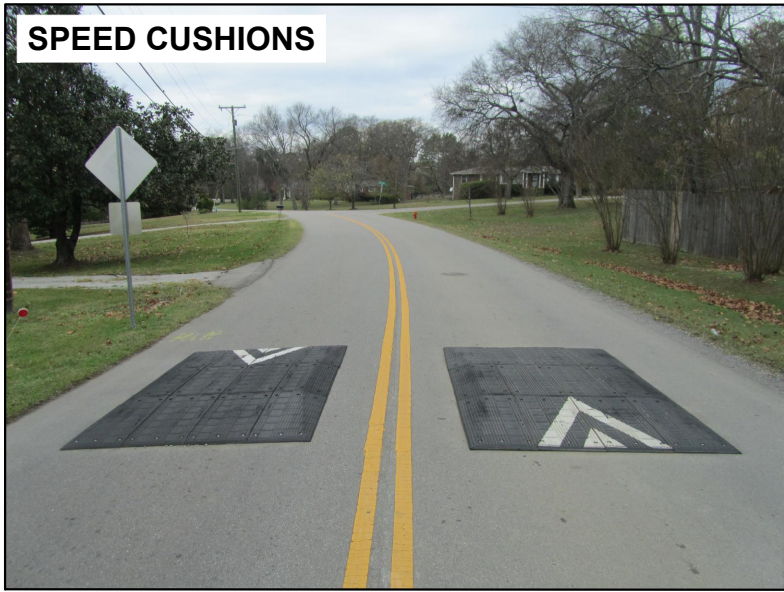


This document, together with the concepts and designs presented herein, is intended only for the specific purpose and client for which it was prepared. Reuse of and improper reliance on this document without written authorization and adaptation by Kimley-Horn and Associates, Inc. shall be without liability to Kimley-Horn and Associates, Inc.

SPEED CUSHIONS

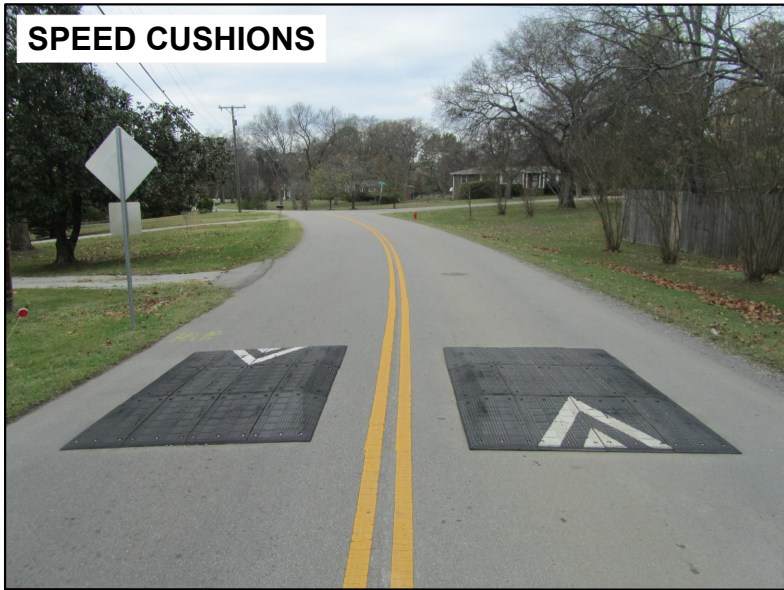

RADAR FEEDBACK SIGN

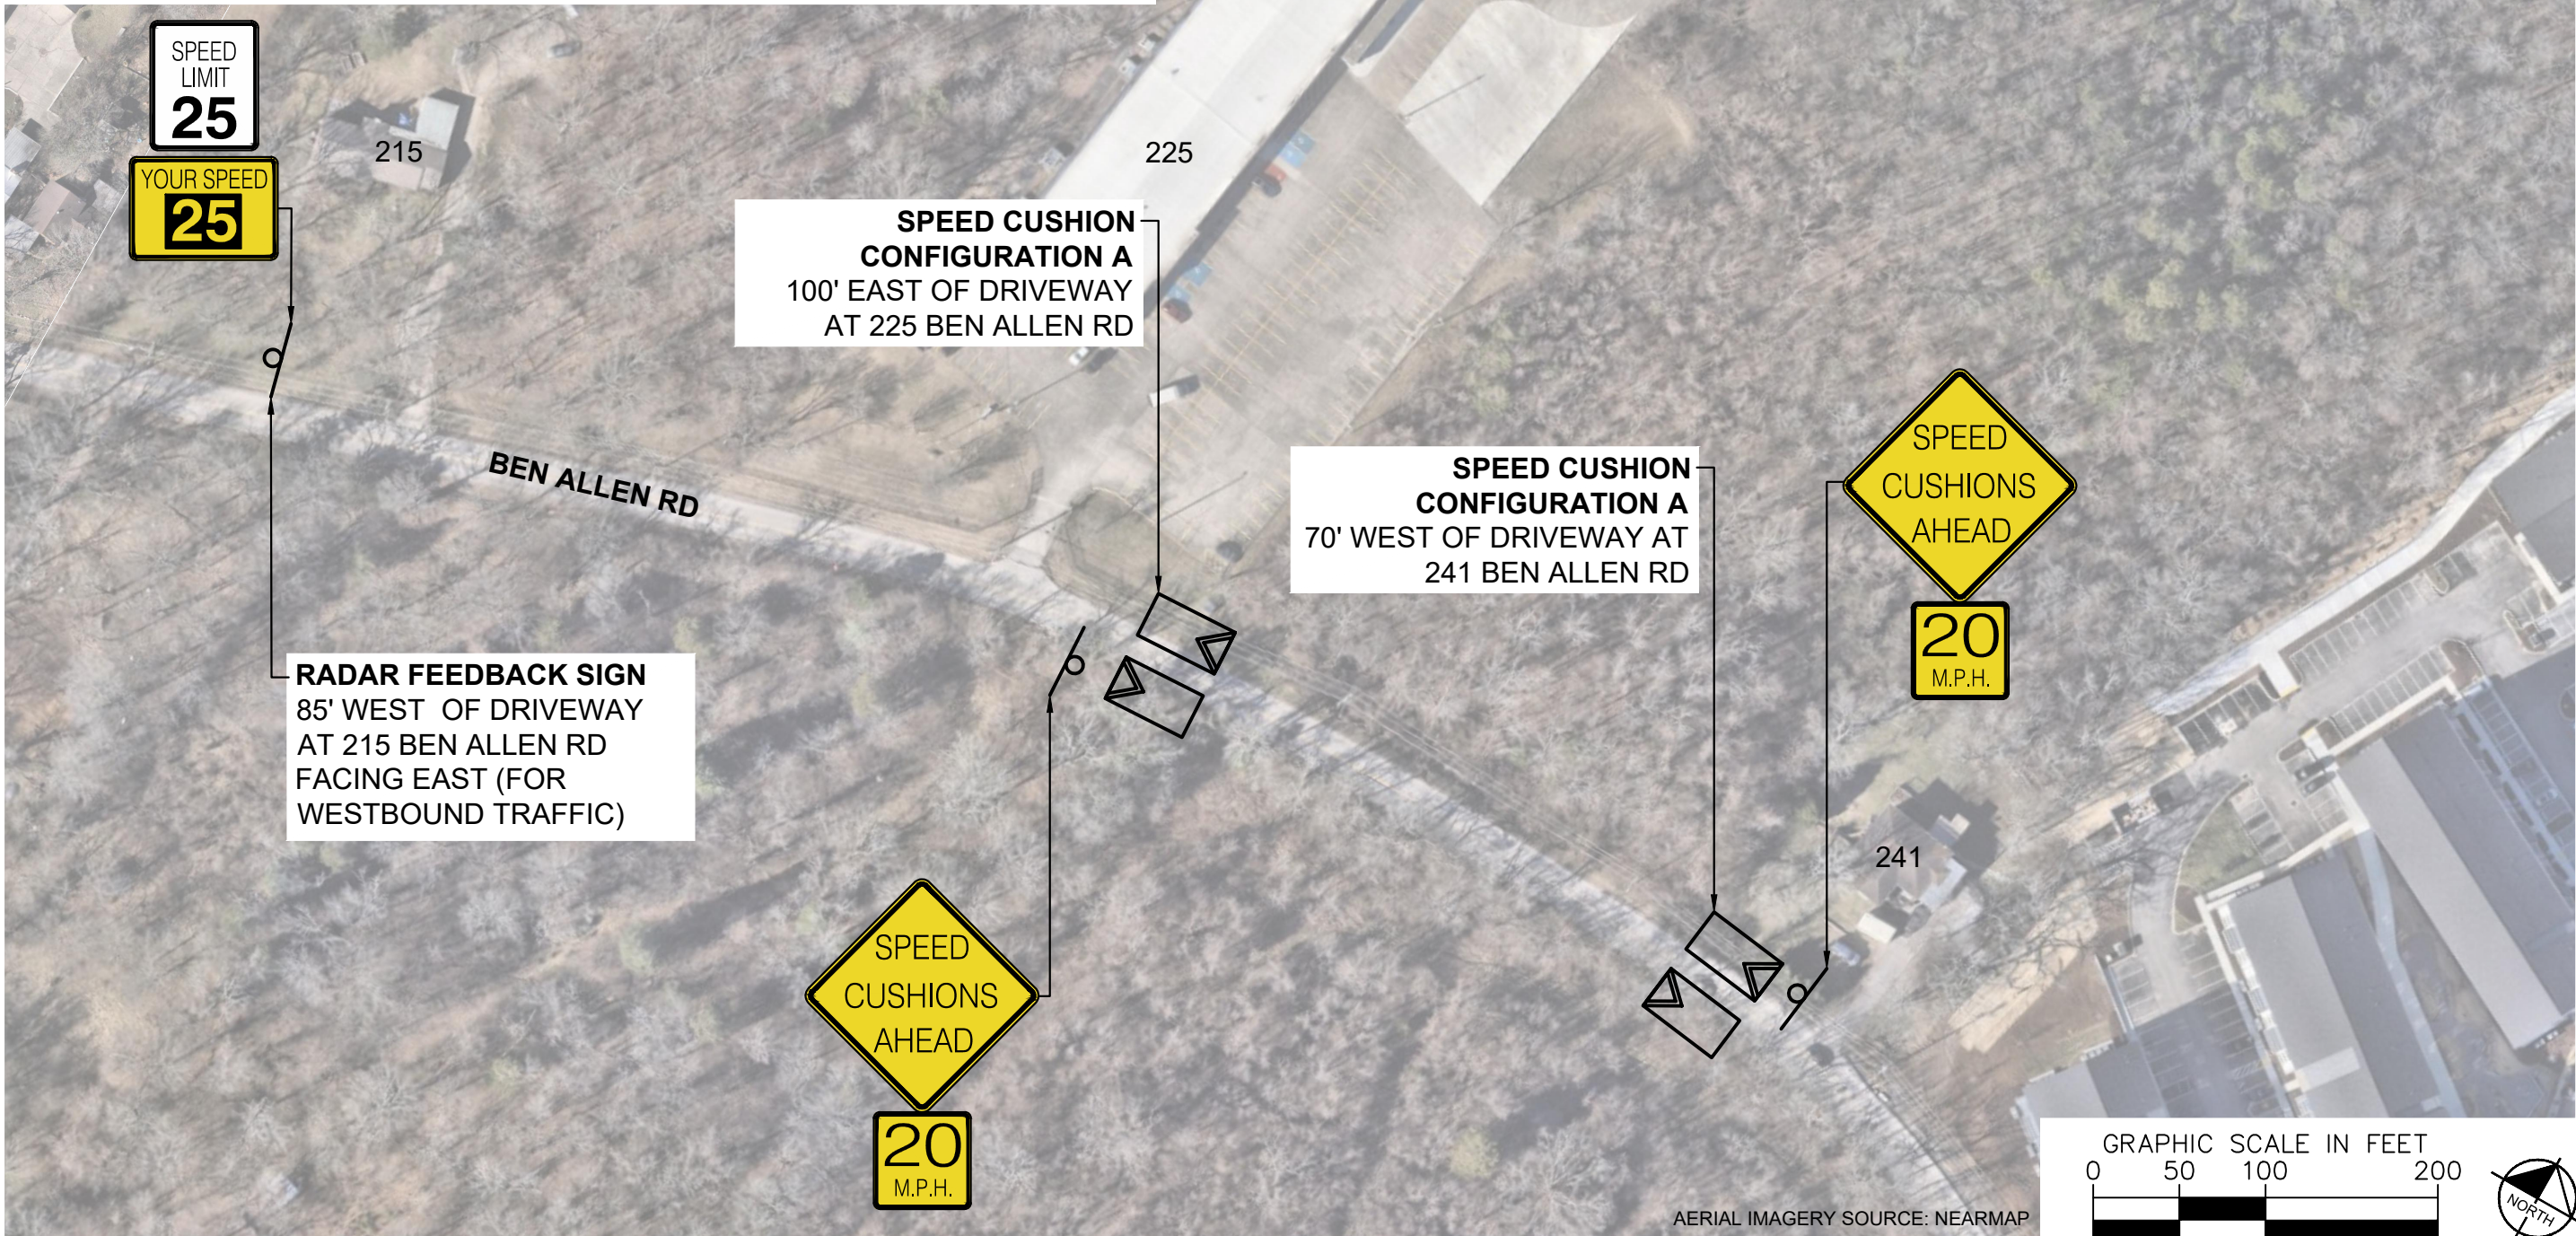

BEN ALLEN ROAD
TRAFFIC CALMING
NASHVILLE, TN





DESIGNED BY:	DJG
DRAWN BY:	KMZ
CHECKED BY:	NDOT
DATE:	8/25/2025
KIMLEY-HORN PROJECT NO.	118900066


CONCEPT

SHEET NUMBER
03

This document, together with the concepts and designs presented herein, is intended only for the specific purpose and client for which it was prepared. Reuse of and improper reliance on this document without written authorization and adaptation by Kimley-Horn and Associates, Inc. shall be without liability to Kimley-Horn and Associates, Inc.

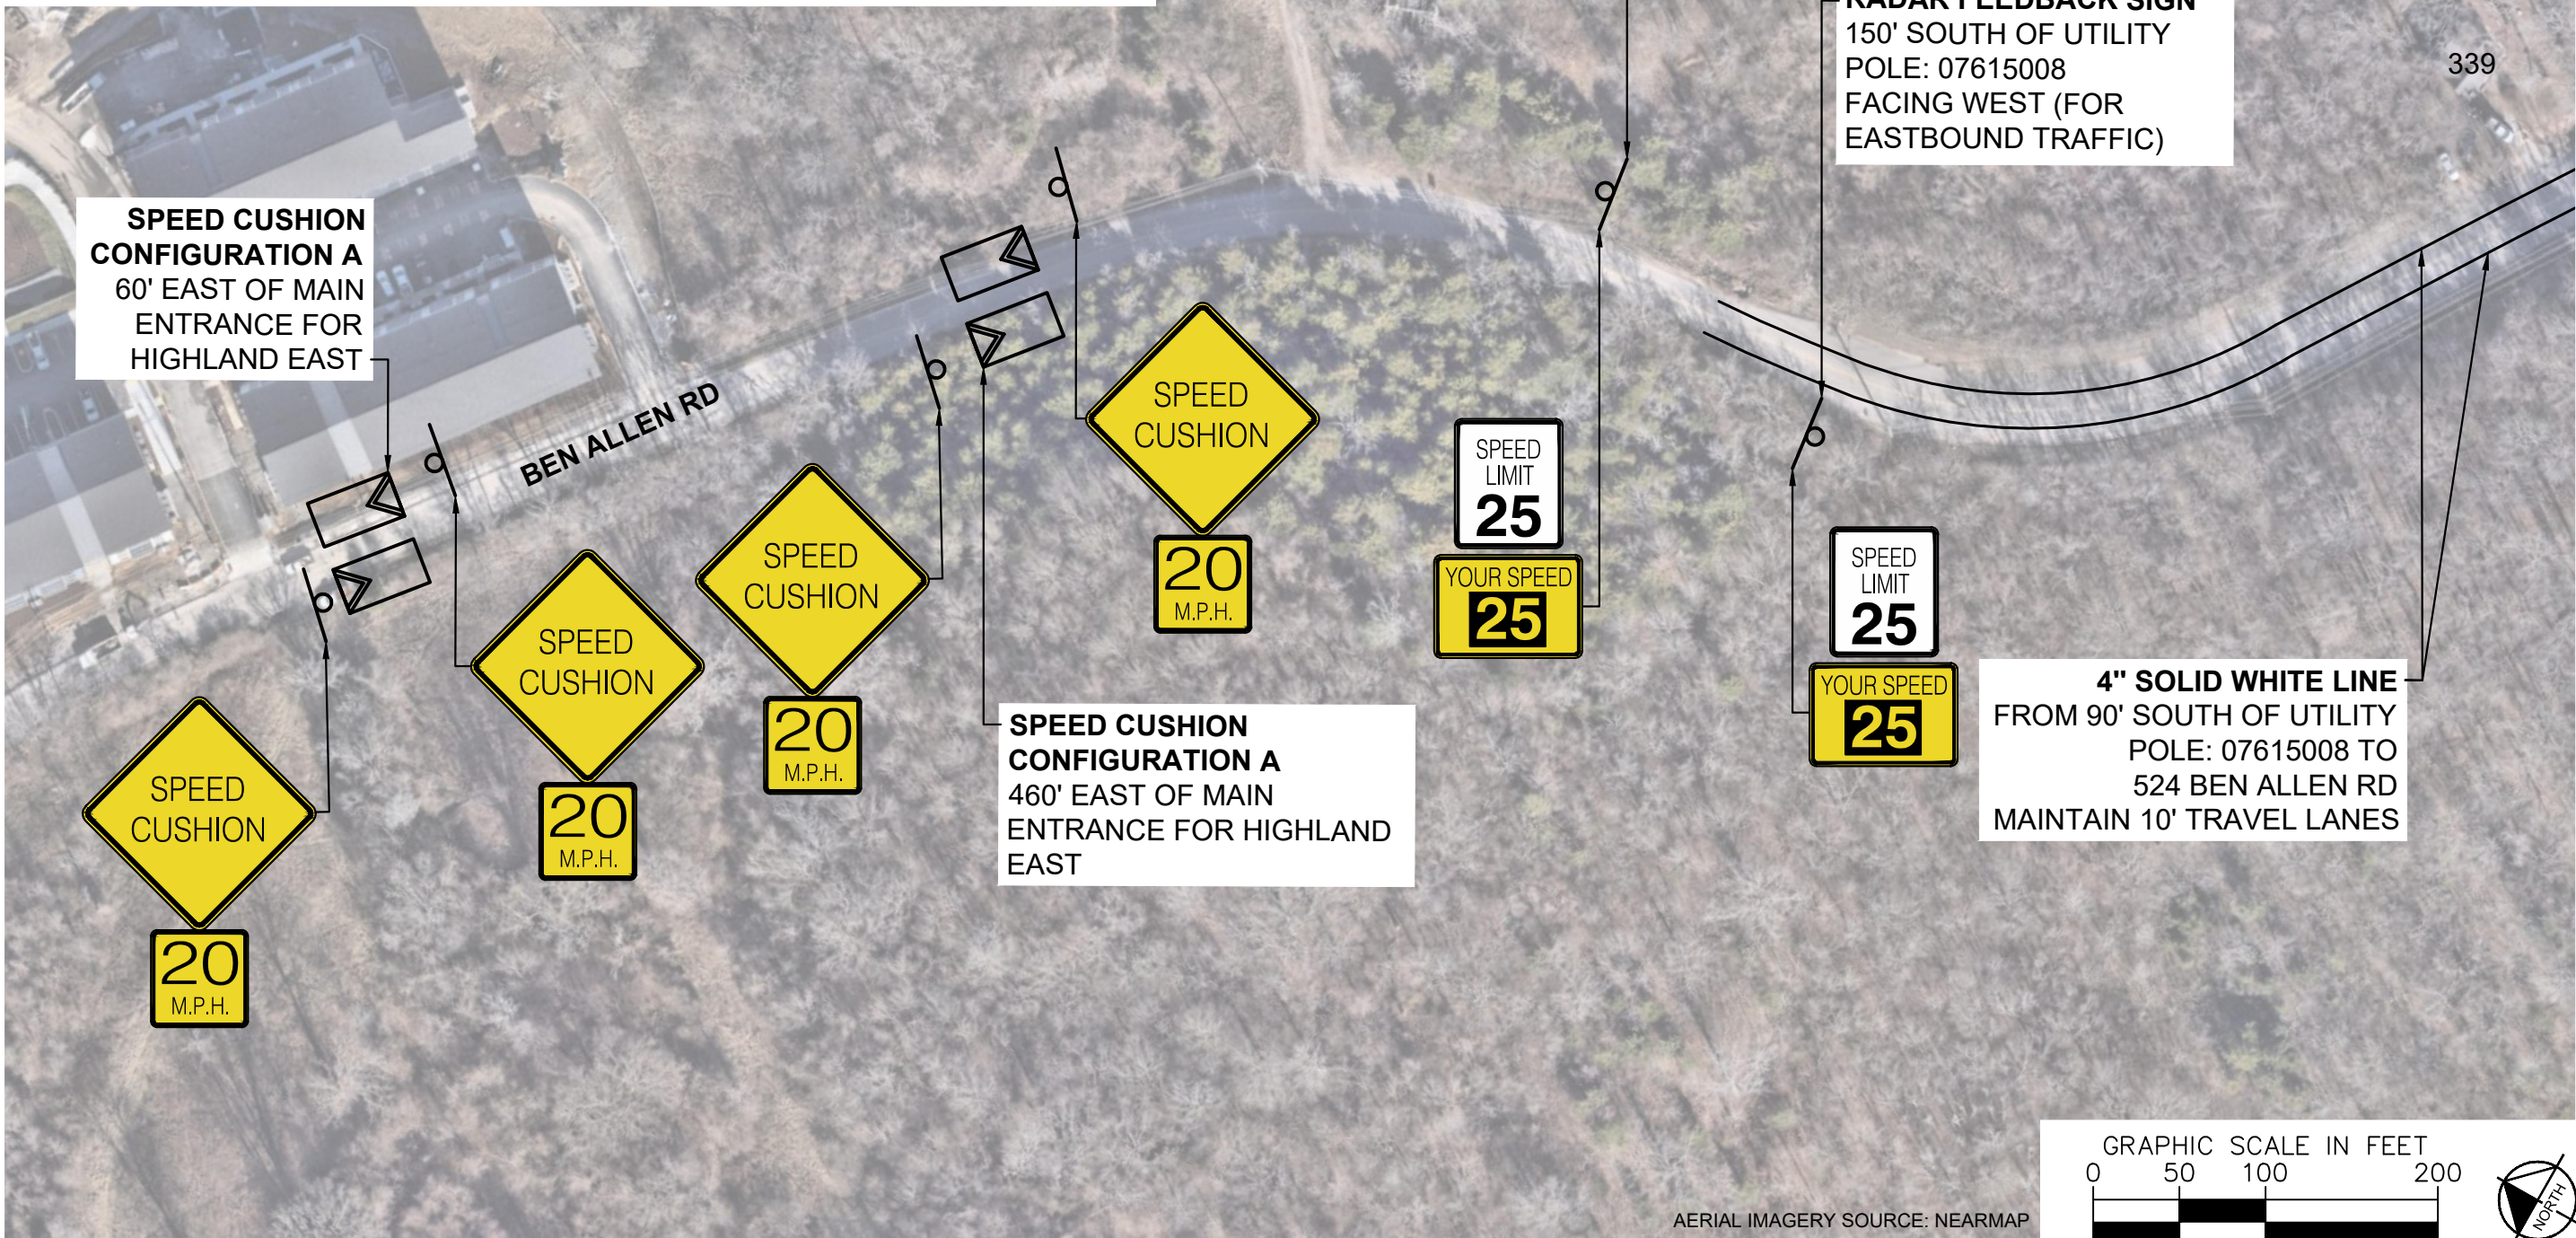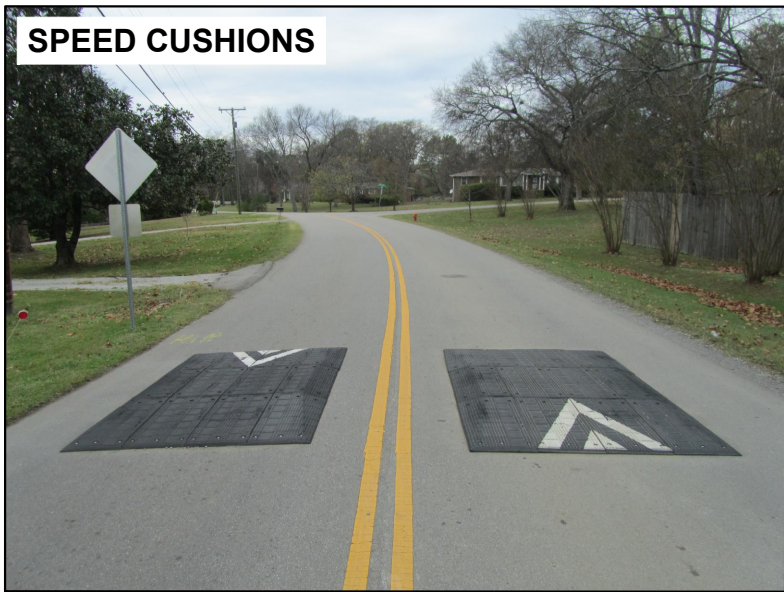

BEN ALLEN ROAD
TRAFFIC CALMING
NASHVILLE, TN

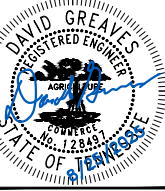

DESIGNED BY:	DJG
DRAWN BY:	KMZ
CHECKED BY:	NDOT
DATE:	8/25/2025
KIMLEY-HORN PROJECT NO.	118900066

CONCEPT

SHEET NUMBER
04




**SPEED CUSHION
CONFIGURATION C**
120' EAST OF DRIVEWAY
AT 339 BEN ALLEN RD

**SPEED CUSHION
CONFIGURATION C**
65' EAST OF DRIVEWAY AT
503/503A BEN ALLEN RD


**SPEED CUSHION
CONFIGURATION A**
110' WEST OF DRIVEWAY AT
521 BEN ALLEN RD

GRAPHIC SCALE IN FEET

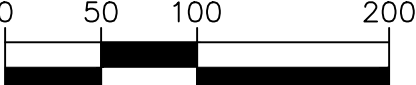

NDOT

**BEN ALLEN ROAD
TRAFFIC CALMING**
NASHVILLE, TN

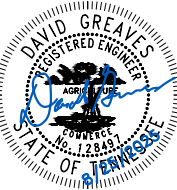

Kimley»Horn


DESIGNED BY:	DJG
DRAWN BY:	KMZ
CHECKED BY:	NDOT
DATE:	8/25/2025
KIMLEY-HORN PROJECT NO. 118900066	

CONCEPT


SHEET NUMBER
05

This document, together with the concepts and designs presented herein, is intended only for the specific purpose and client for which it was prepared. Reuse of and improper reliance on this document without written authorization and adaptation by Kimley-Horn and Associates, Inc. shall be without liability to Kimley-Horn and Associates, Inc.

SPEED CUSHIONS

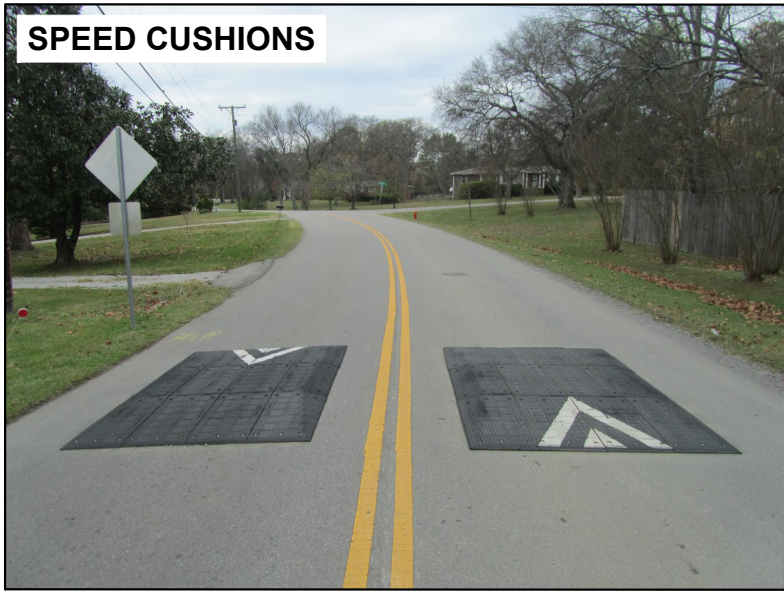


SPEED CUSHION
CONFIGURATION A
27' EAST OF DRIVEWAY AT
607 BEN ALLEN RD

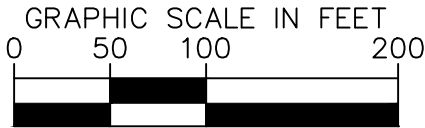

AERIAL IMAGERY SOURCE: NEARMAP




BEN ALLEN ROAD
TRAFFIC CALMING
NASHVILLE, TN

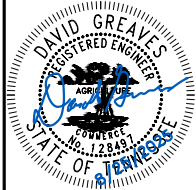


DESIGNED BY:	DJG
DRAWN BY:	KMZ
CHECKED BY:	NDOT
DATE:	8/25/2025
KIMLEY-HORN PROJECT NO. 118900066	

CONCEPT
SHEET NUMBER
06

This document, together with the concepts and designs presented herein, is intended only for the specific purpose and client for which it was prepared. Reuse of and improper reliance on this document without written authorization and adaptation by Kimley-Horn and Associates, Inc. shall be without liability to Kimley-Horn and Associates, Inc.

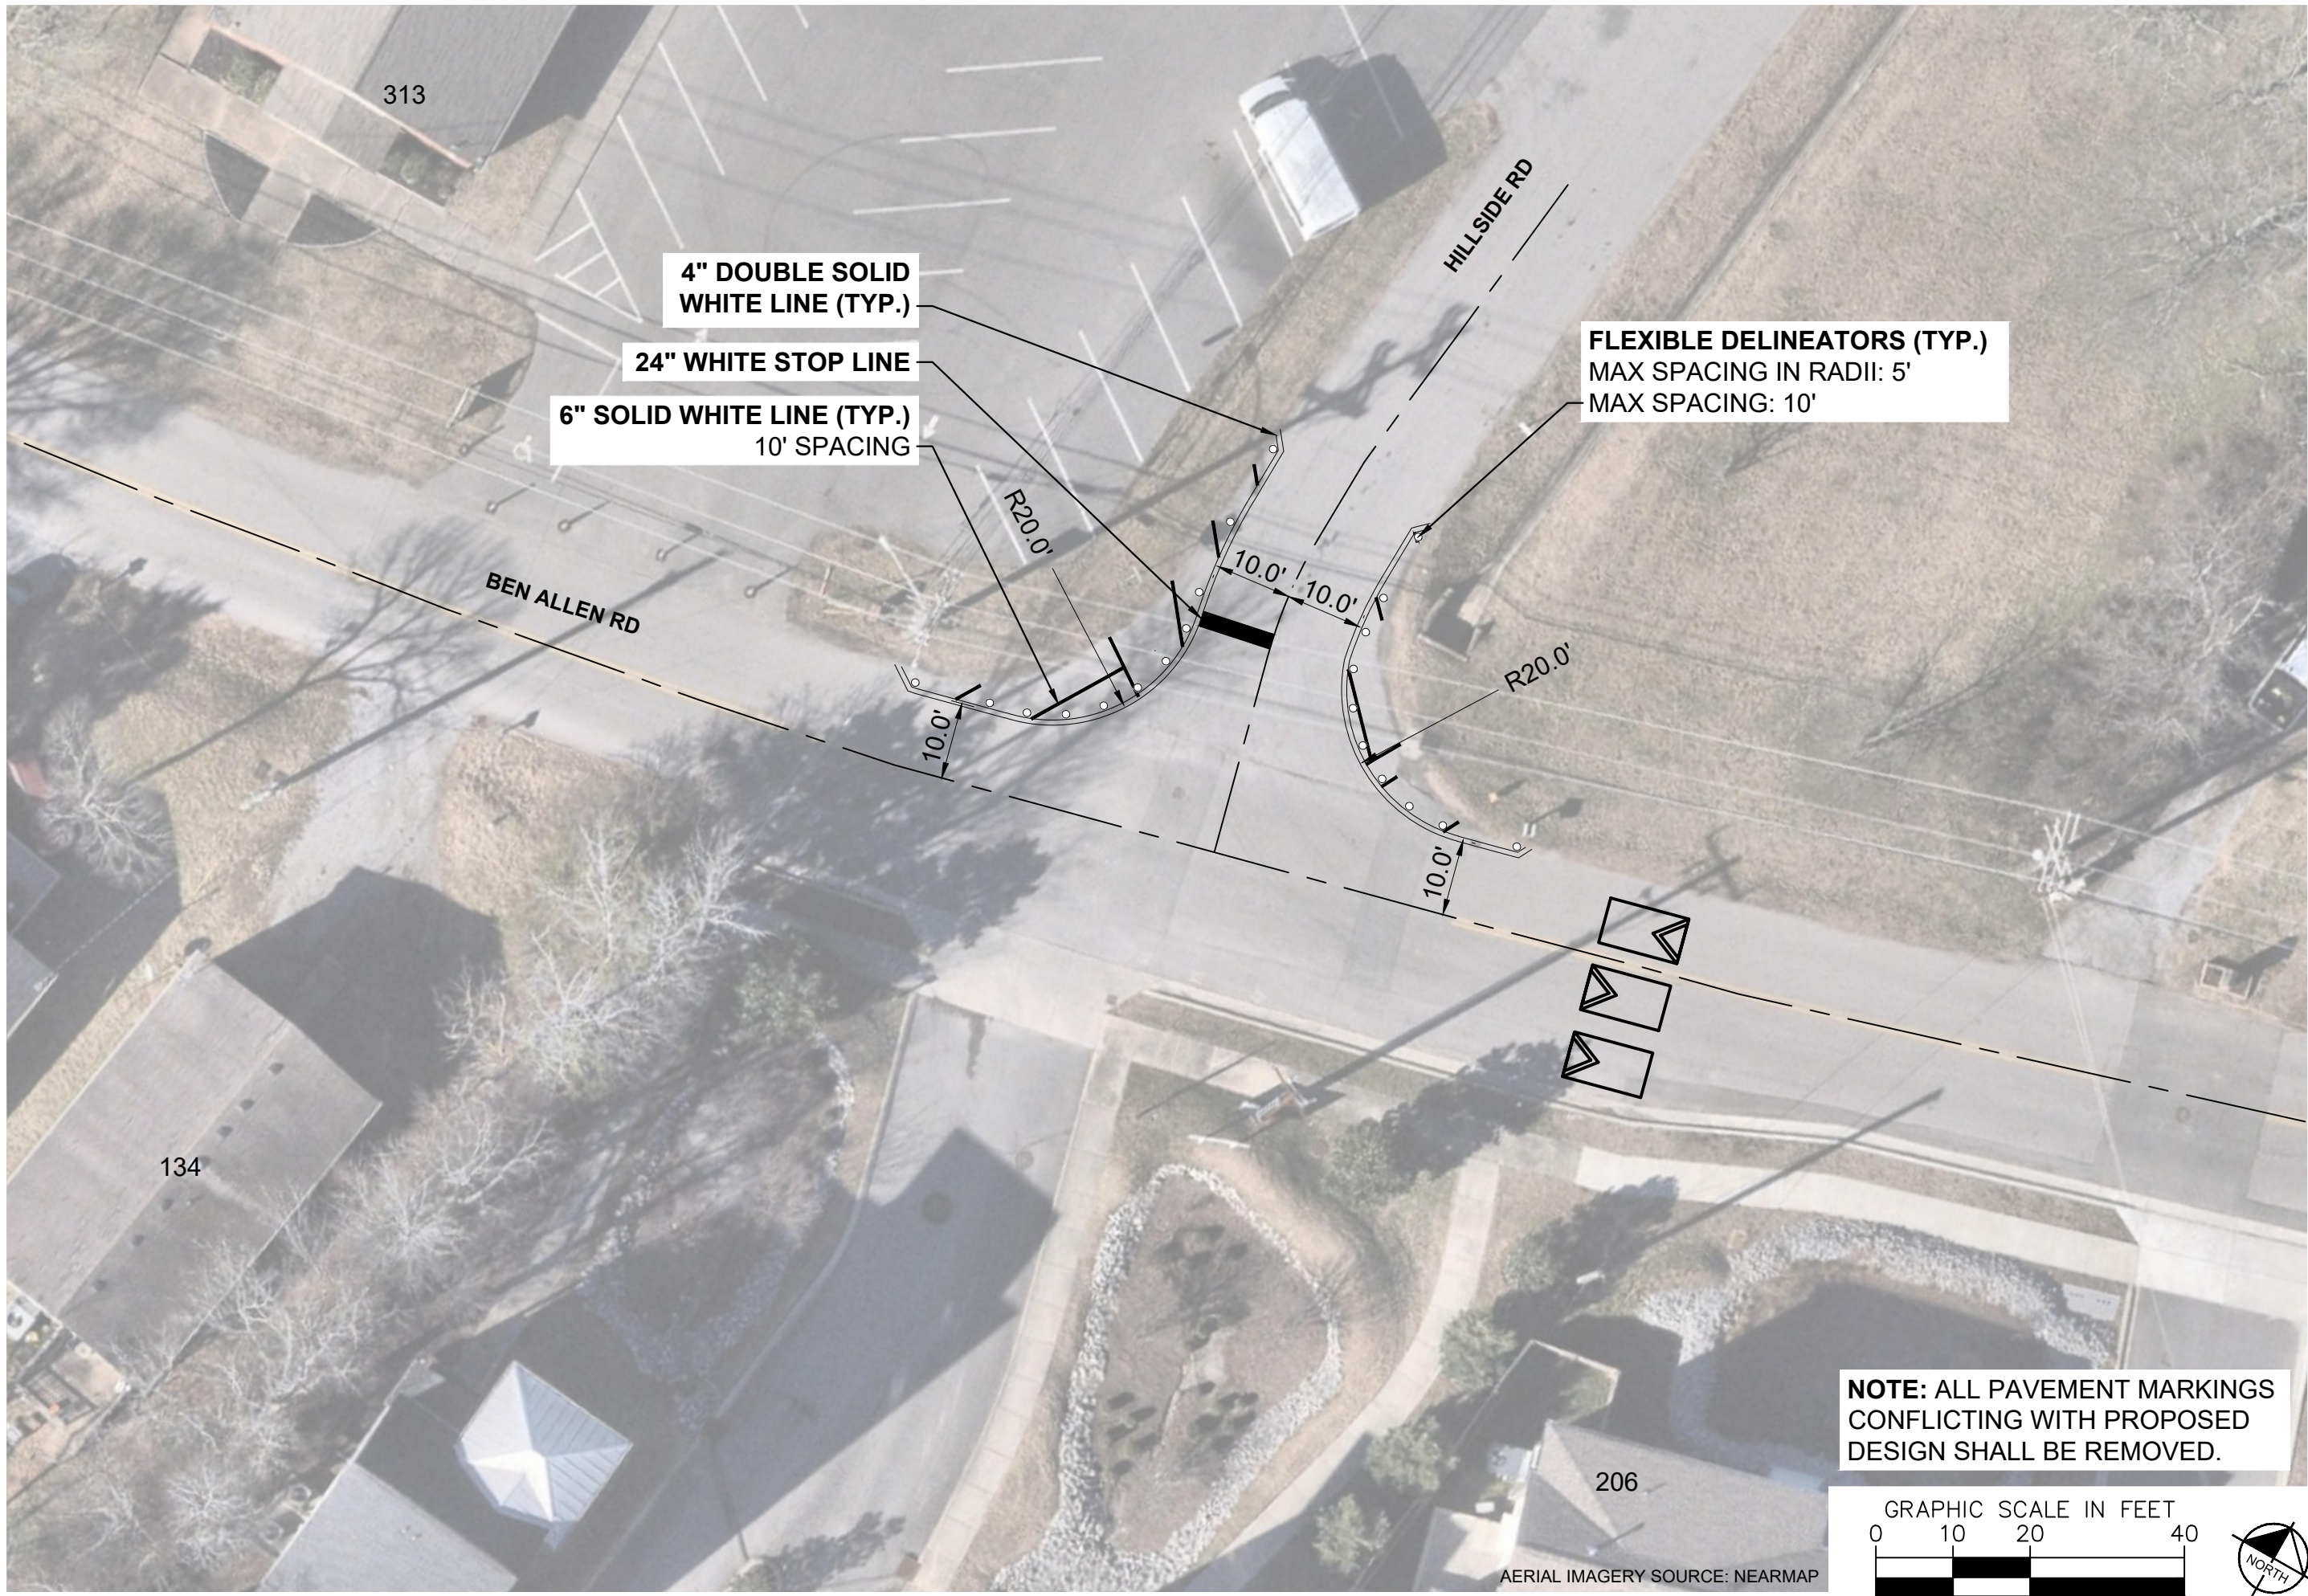

BEN ALLEN ROAD
TRAFFIC CALMING
NASHVILLE, TN

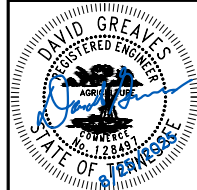


DESIGNED BY:	DJG
DRAWN BY:	KMZ
CHECKED BY:	NDOT
DATE:	8/25/2025
KIMLEY-HORN PROJECT NO. 118900066	

CONCEPT

SHEET NUMBER
07


CONFIGURATION A

PAVEMENT WIDTH: 22'-23'

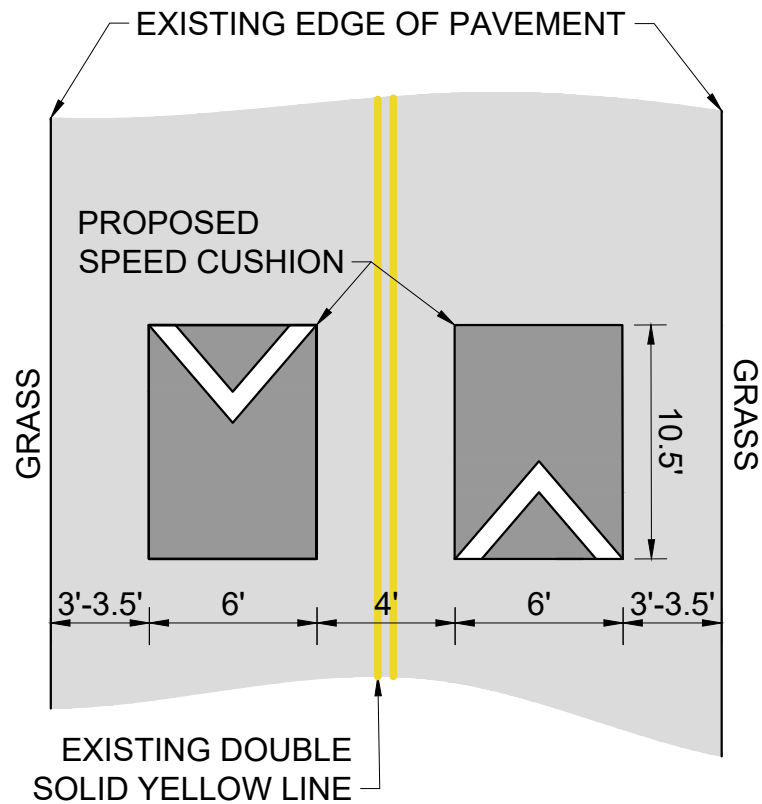


CONFIGURATION B

PAVEMENT WIDTH: 30'

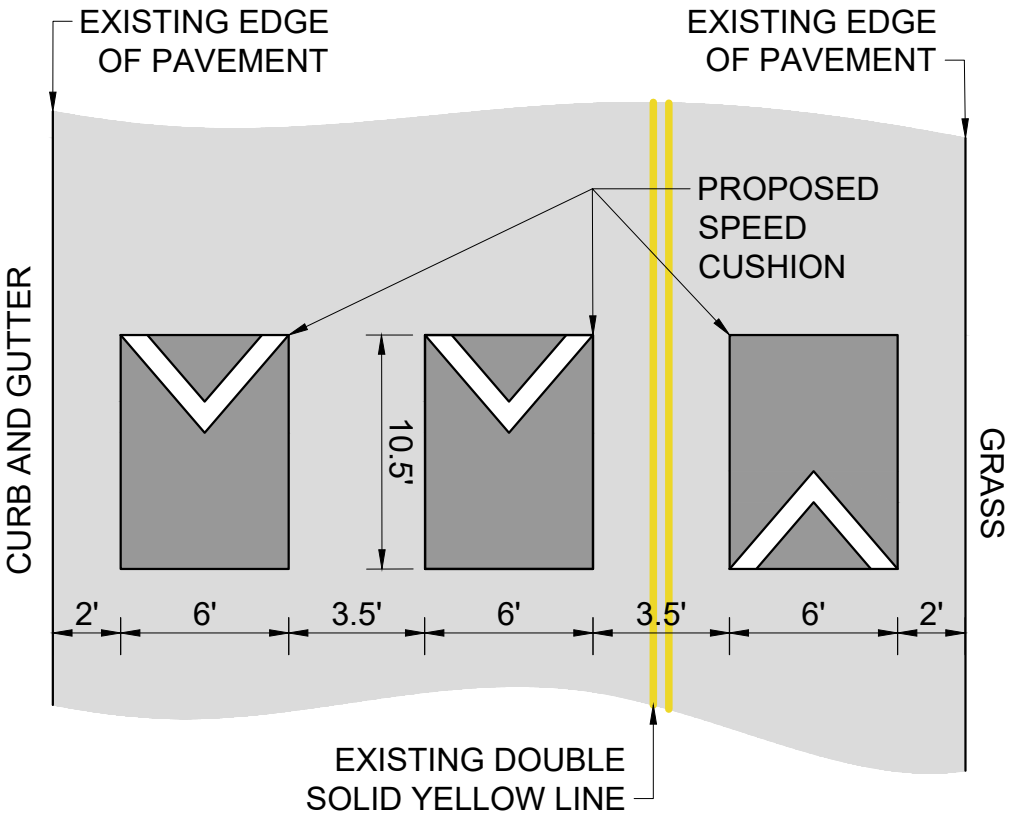


CONFIGURATION C

PAVEMENT WIDTH: 40'

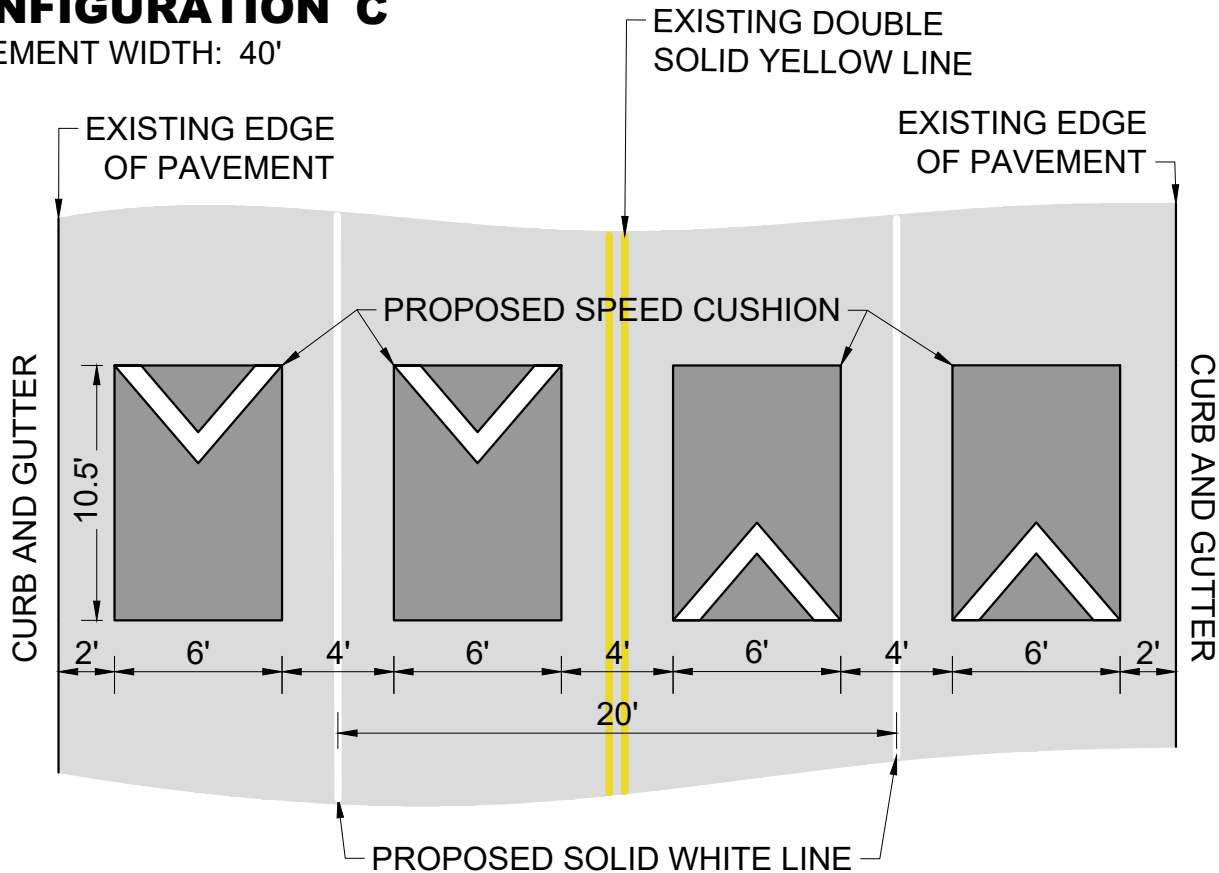


DETAIL 01

DELINEATOR PLACEMENT IN BULBOUTS

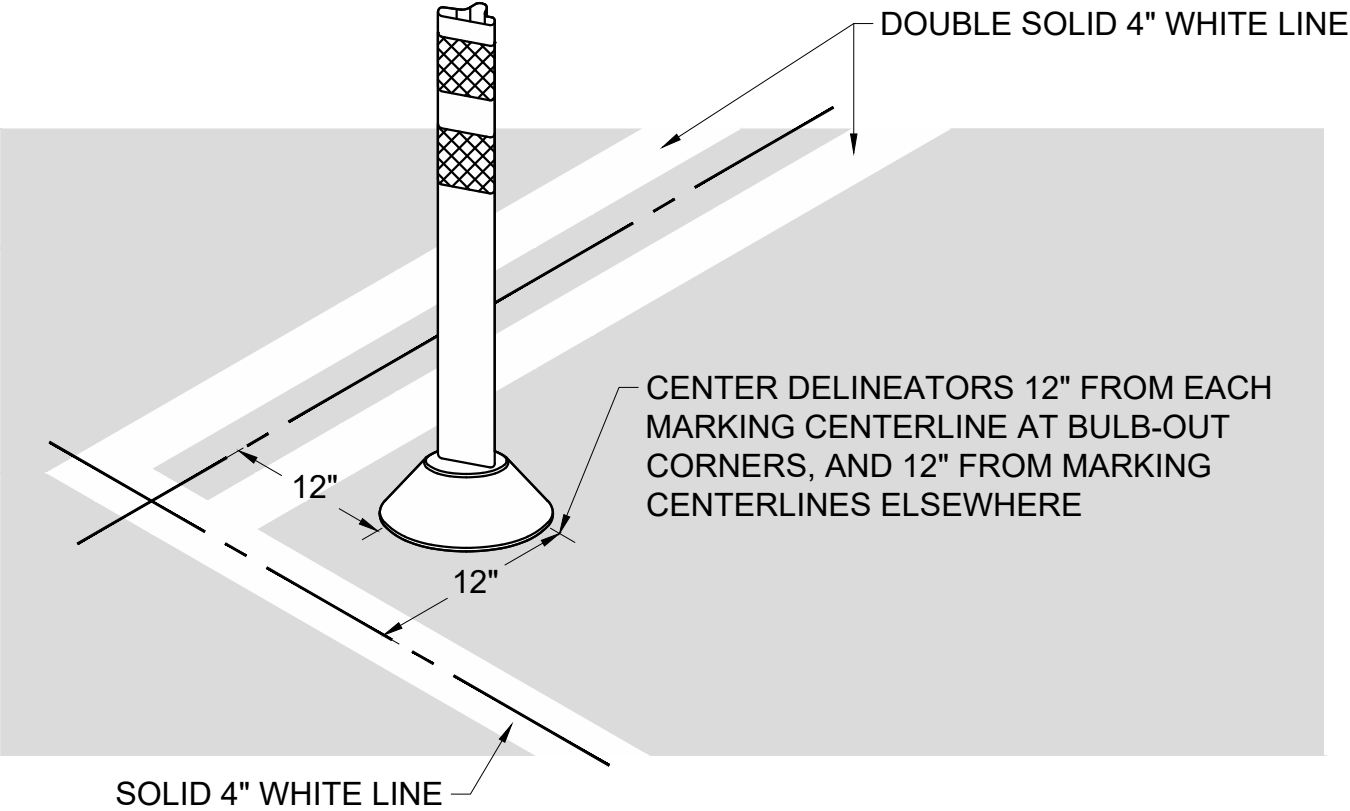

BEN ALLEN ROAD
TRAFFIC CALMING
NASHVILLE, TN

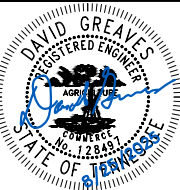

Kimley»Horn

DESIGNED BY:	DJG
DRAWN BY:	KMZ
CHECKED BY:	NDOT
DATE:	8/25/2025
KIMLEY-HORN PROJECT NO. 118900066	

DETAIL

SHEET NUMBER
08